

D

- C



c

B

A

1

2

3

4

EL

L

A


1

1


1

1

1

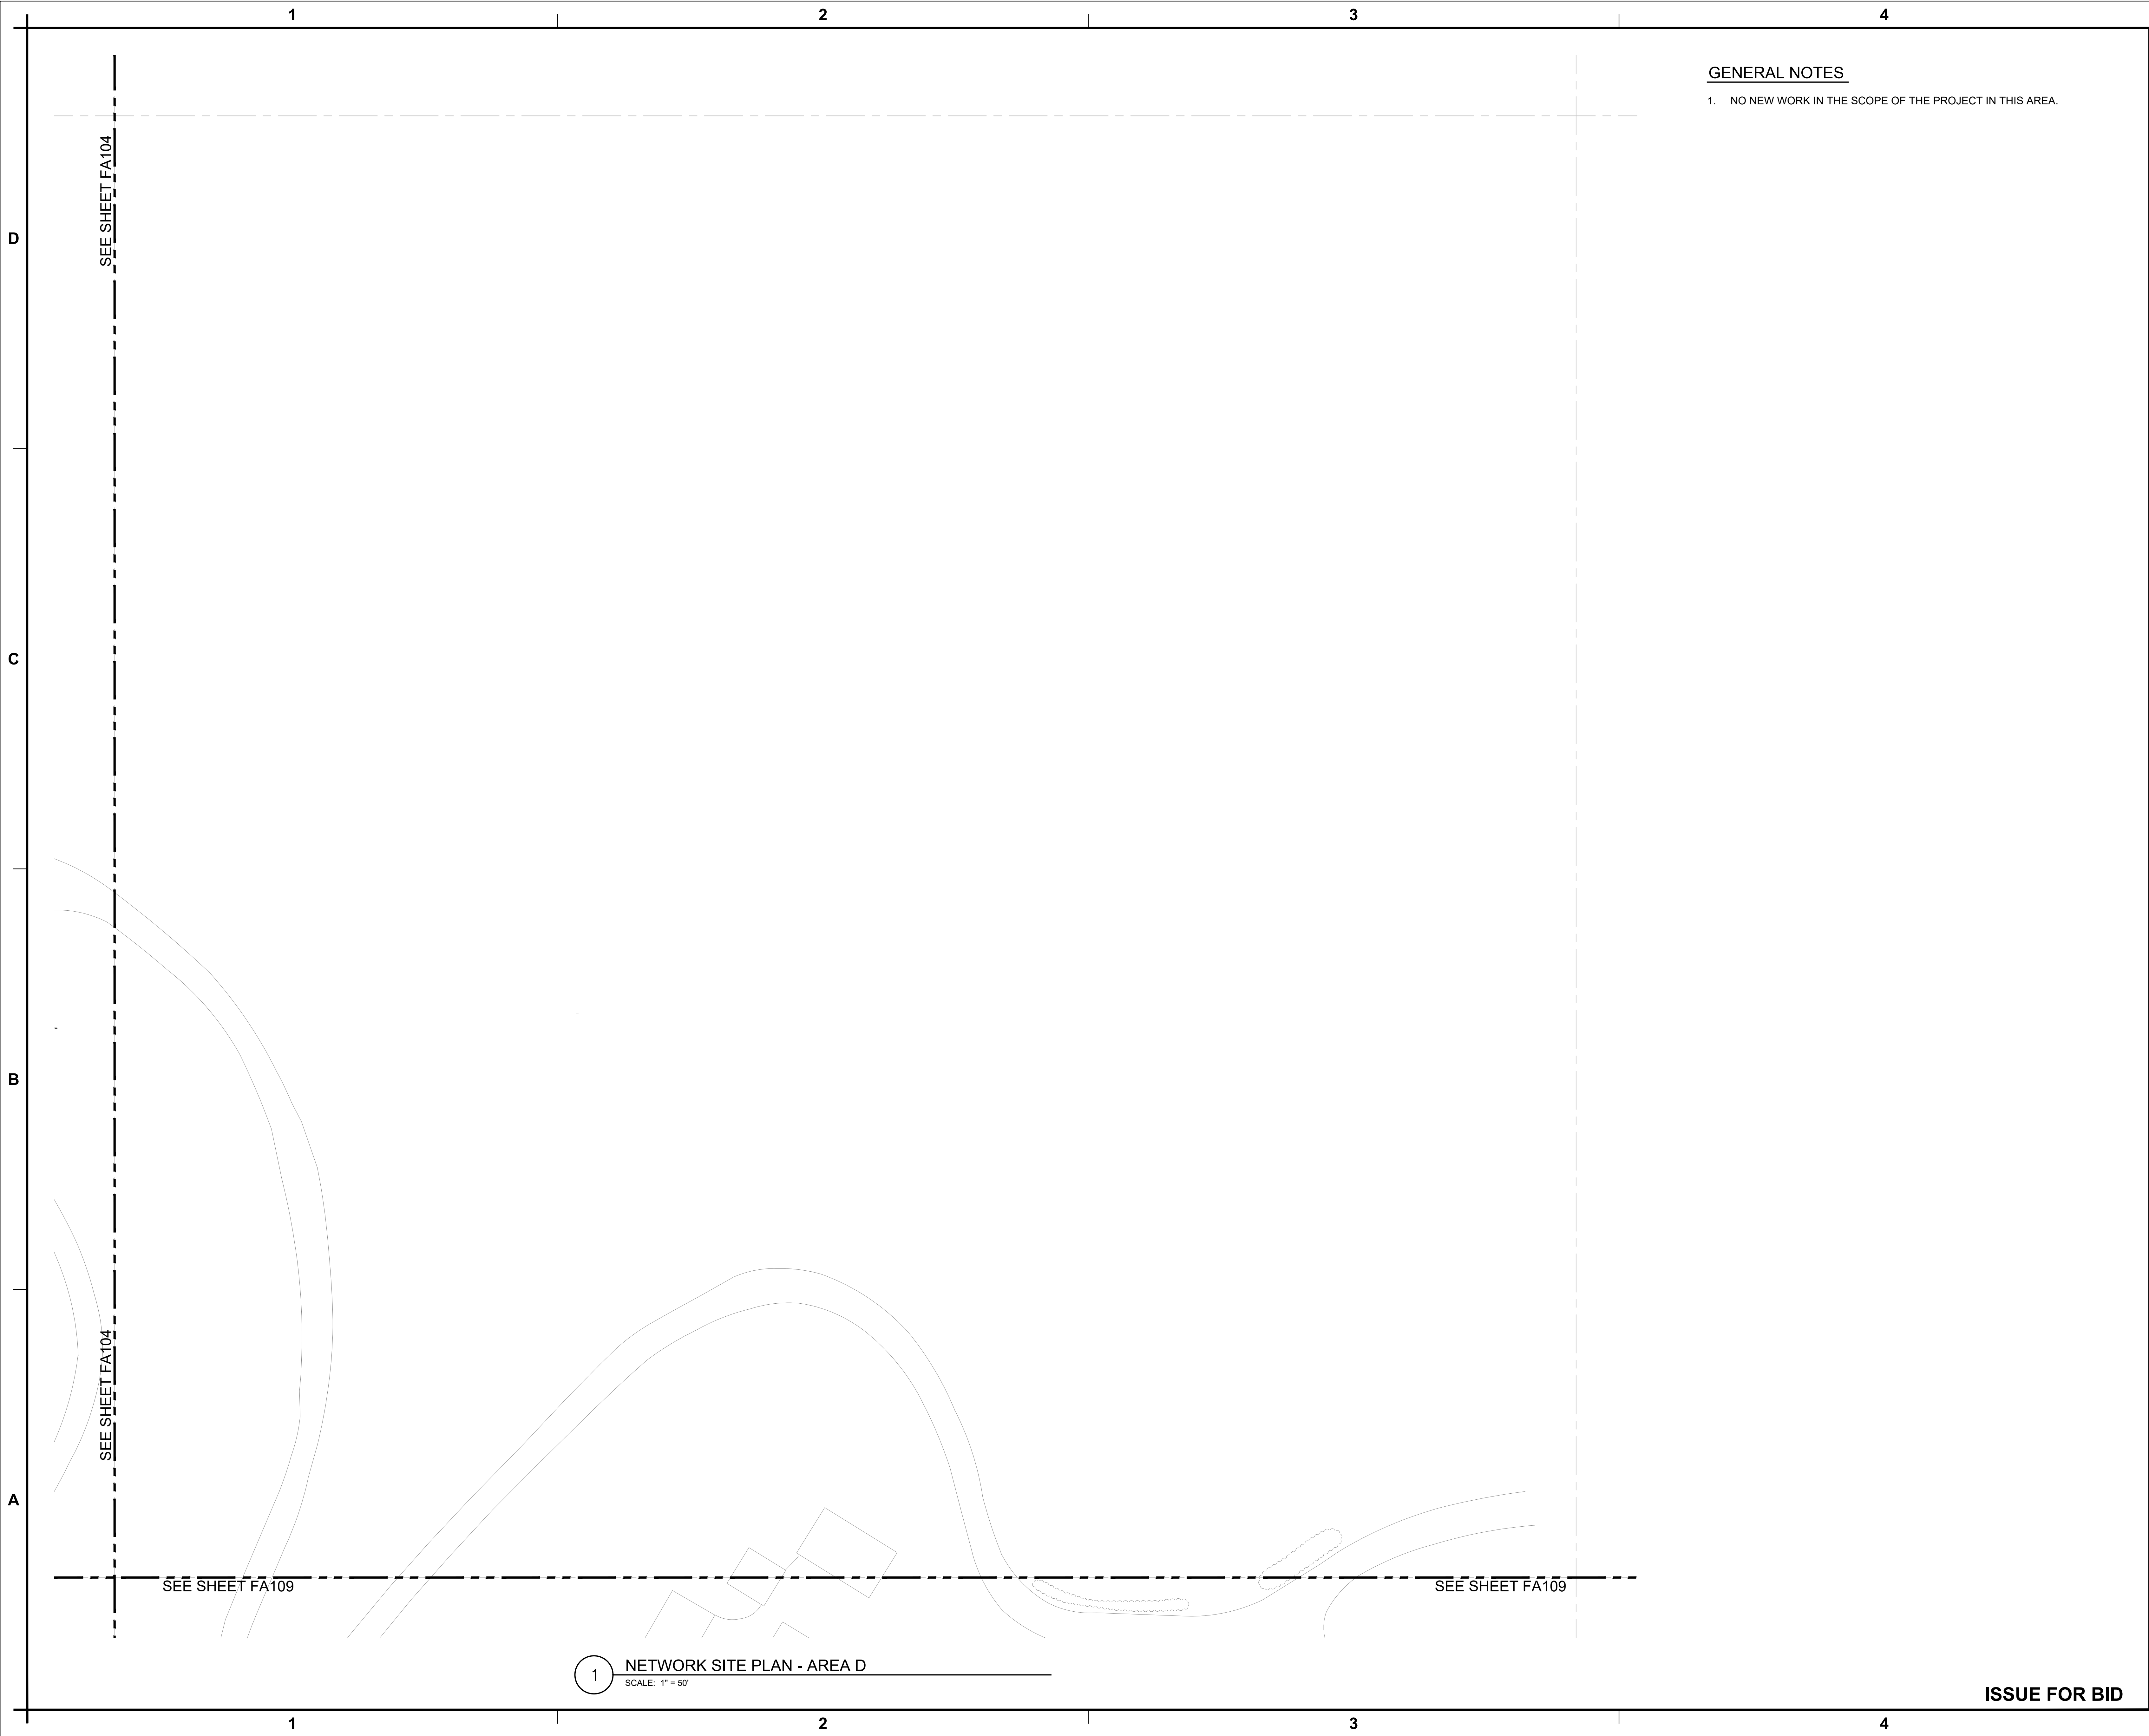

JENSEN HUGHES
Advancing the Science of Safety
3610 Commerce Drive
Suite 517
Baltimore, MD 21227-1640
O: 410-737-5877 | F: 410-737-5888
www.jensenhughes.com

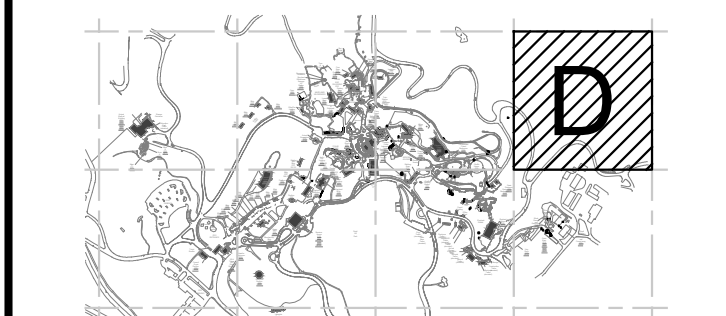

No.	Revision	Date

Scale: Scale

0 50' 100'
1"=50'

**FIRE ALARM
MONITORING NETWORK
REPLACEMENT
CONCEPTUAL DESIGN**


Location: 1876 Mansion House Drive
Baltimore, MD 21217

Design
Design: GM
Drawn: DG
Review: WW
Date: June 4, 2021

**NETWORK SITE
PLAN - AREA D**

FA105

Sheet: 7 of 12

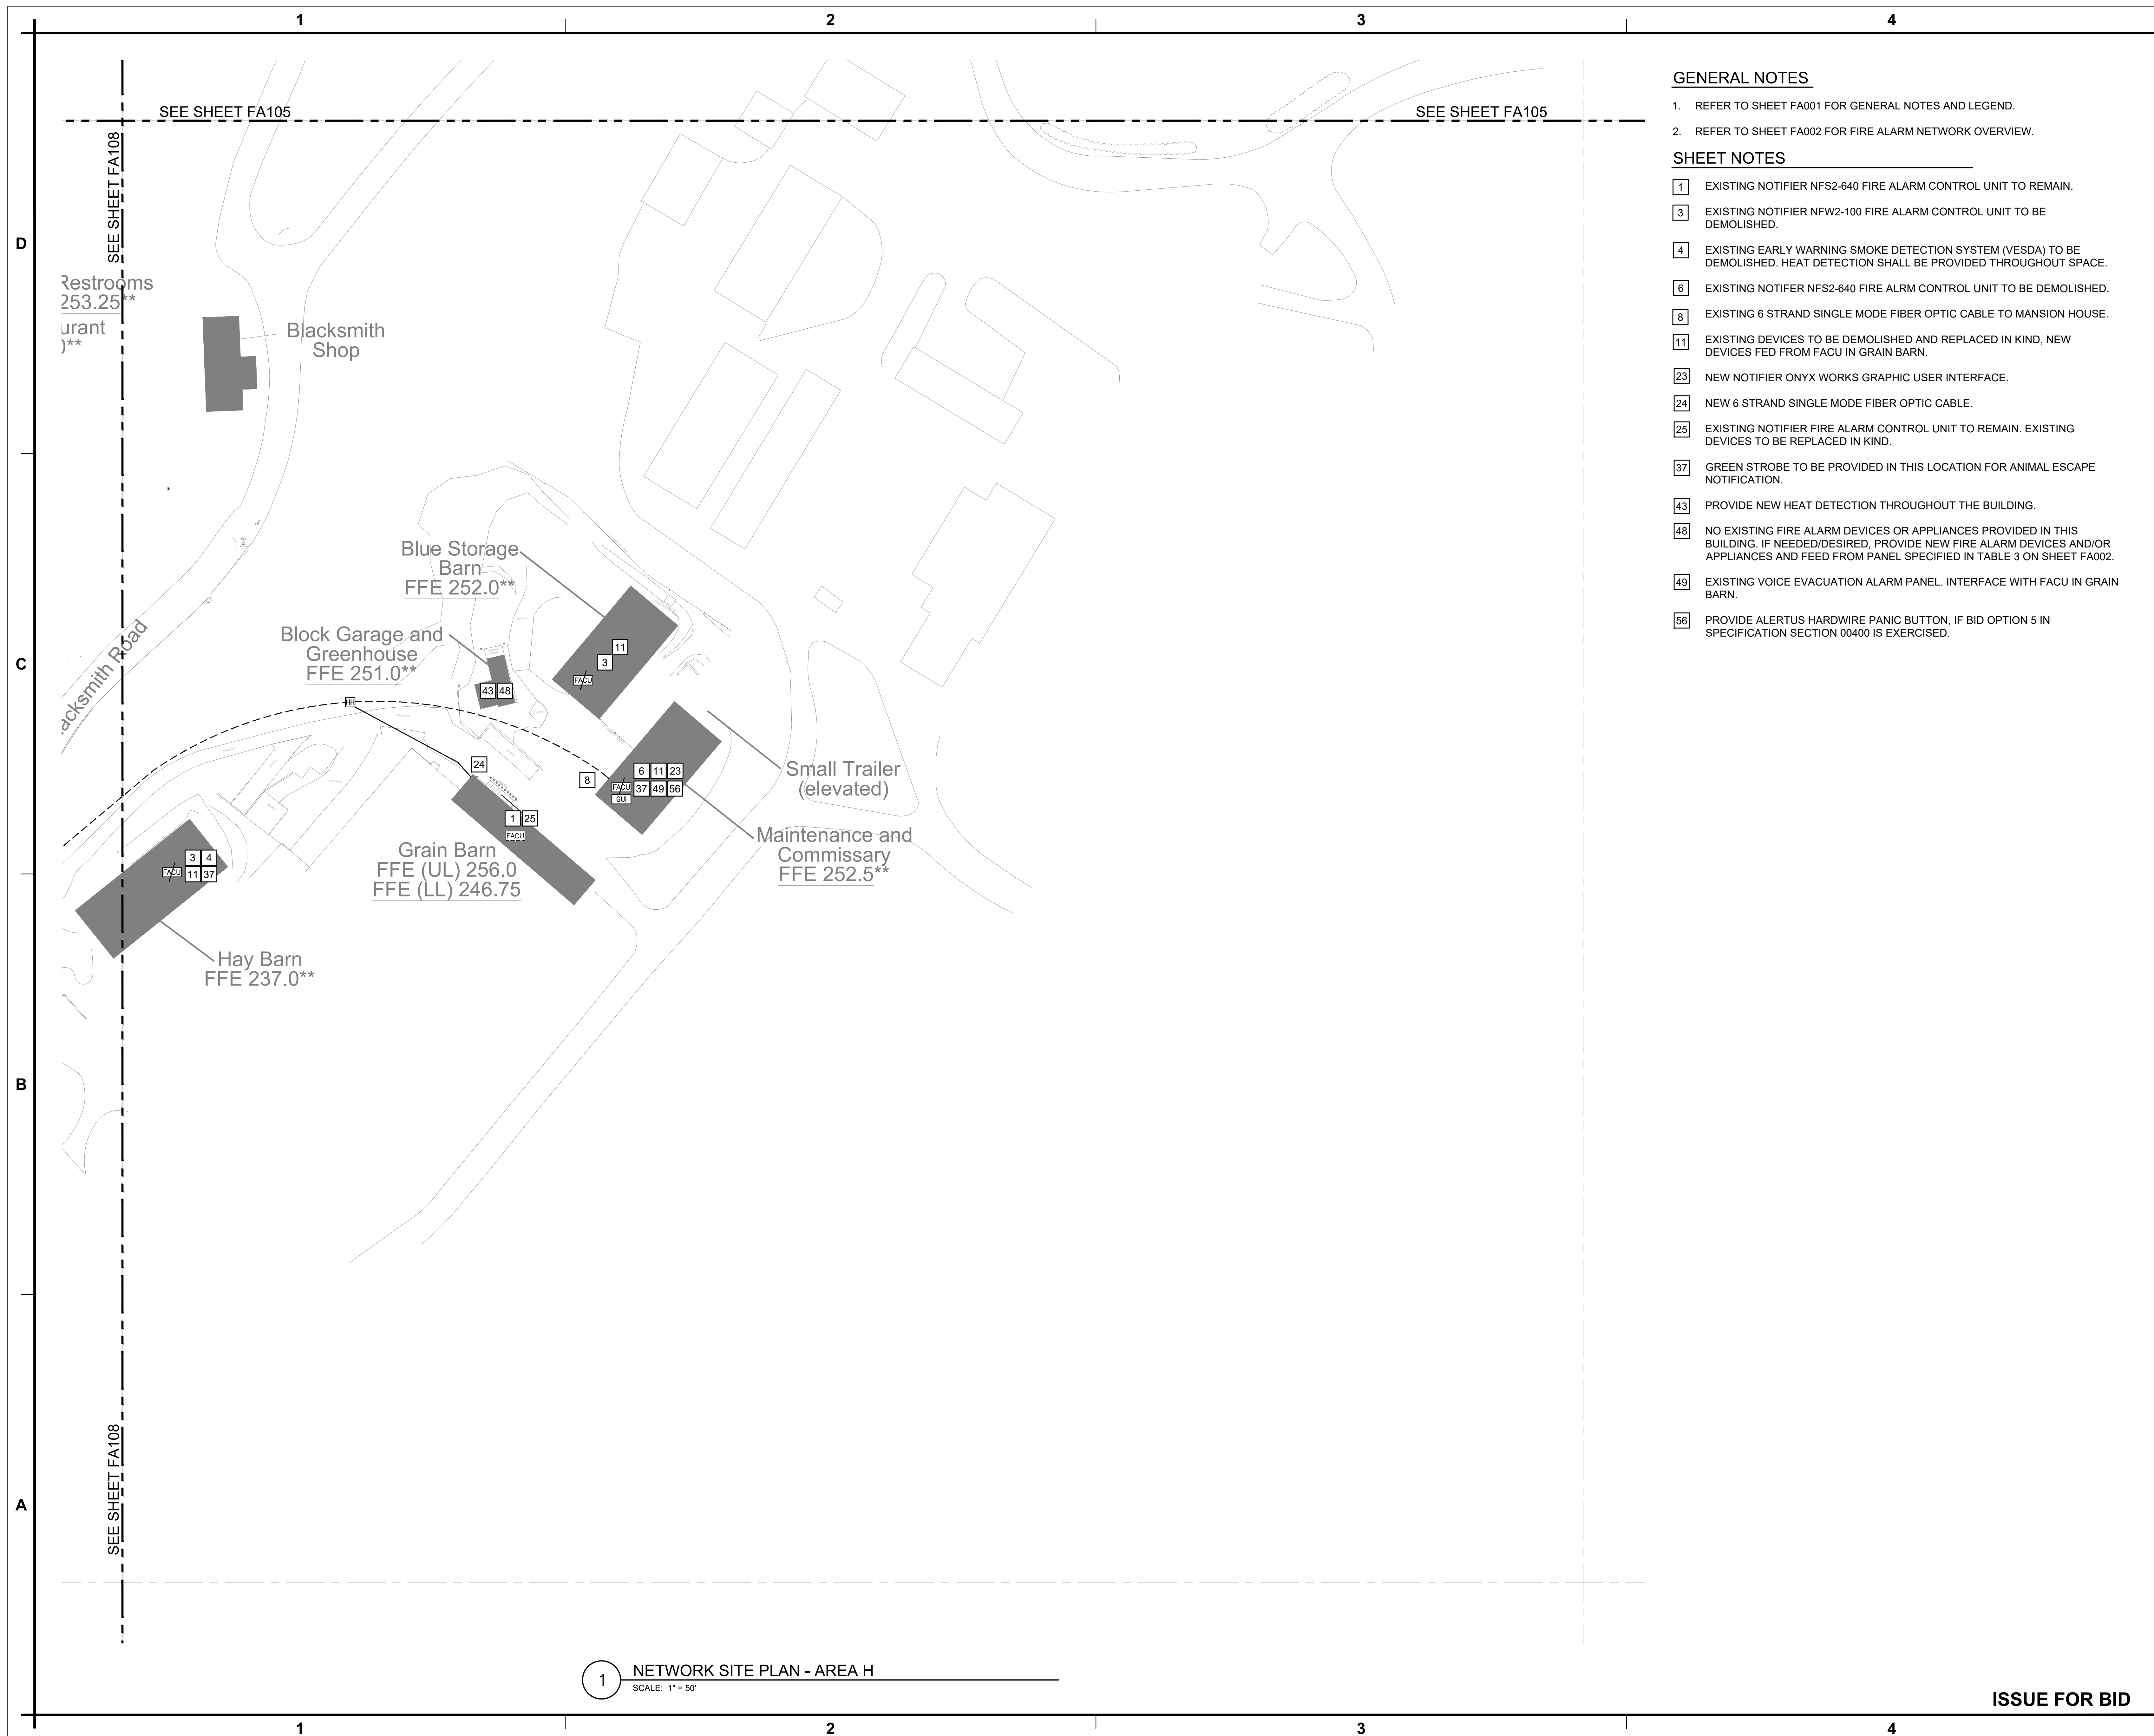

GENERAL NOTES

1. REFER TO SHEET FA001 FOR GENERAL NOTES AND LEGEND.
2. REFER TO SHEET FA002 FOR FIRE ALARM NETWORK OVERVIEW.

SHEET NOTES


- 1 EXISTING NOTIFIER NFS2-640 FIRE ALARM CONTROL UNIT TO REMAIN.
- 3 EXISTING NOTIFIER NFS2-100 FIRE ALARM CONTROL UNIT TO BE DEMOLISHED.
- 4 EXISTING EARLY WARNING SMOKE DETECTION SYSTEM (VESDA) TO BE DEMOLISHED. HEAT DETECTION SHALL BE PROVIDED THROUGHOUT SPACE.
- 6 EXISTING NOTIFIER NFS2-640 FIRE ALARM CONTROL UNIT TO BE DEMOLISHED.
- 8 EXISTING 6 STRAND SINGLE MODE FIBER OPTIC CABLE TO MANSION HOUSE.
- 11 EXISTING DEVICES TO BE DEMOLISHED AND REPLACED IN KIND, NEW DEVICES FED FROM FACU IN GRAIN BARN.
- 23 NEW NOTIFIER ONYX WORKS GRAPHIC USER INTERFACE.
- 24 NEW 6 STRAND SINGLE MODE FIBER OPTIC CABLE.
- 25 EXISTING NOTIFIER FIRE ALARM CONTROL UNIT TO REMAIN. EXISTING DEVICES TO BE REPLACED IN KIND.
- 37 GREEN STROBE TO BE PROVIDED IN THIS LOCATION FOR ANIMAL ESCAPE NOTIFICATION.
- 43 PROVIDE NEW HEAT DETECTION THROUGHOUT THE BUILDING.
- 48 NO EXISTING FIRE ALARM DEVICES OR APPLIANCES PROVIDED IN THIS BUILDING. IF NEEDED/DESIRED, PROVIDE NEW FIRE ALARM DEVICES AND/OR APPLIANCES AND FEED FROM PANEL SPECIFIED IN TABLE 3 ON SHEET FA002.
- 49 EXISTING VOICE EVACUATION ALARM PANEL. INTERFACE WITH FACU IN GRAIN BARN.
- 56 PROVIDE ALERTUS HARDWARE PANIC BUTTON, IF BID OPTION 5 IN SPECIFICATION SECTION 00400 IS EXERCISED.



3610 Commerce Drive
Suite 817
Baltimore, MD 21227-1640
O: 410-737-8677 | F: 410-737-8688
www.jensenhughes.com

[illegible]

Scale:	Scale
---------------	-------

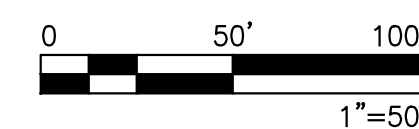

FIRE ALARM MONITORING NETWORK REPLACEMENT CONCEPTUAL DESIGN

Location: 1876 Mansion House Drive
Baltimore, MD 21217

Design:	GM
----------------	----

Drawn: D

Review: www.elsevier.com/locate/jmb

Date: June 4, 2021

**NETWORK SITE
PLAN - AREA H**

FA109

Sheet: 11 of 12

ISSUE FOR BID


JENSEN HUGHES
Advancing the Science of Safety

3610 Commerce Drive
Suite 517
Baltimore, MD 21227-1640
O: 410-737-8677 | F: 410-737-8688
www.jensenhughes.com

